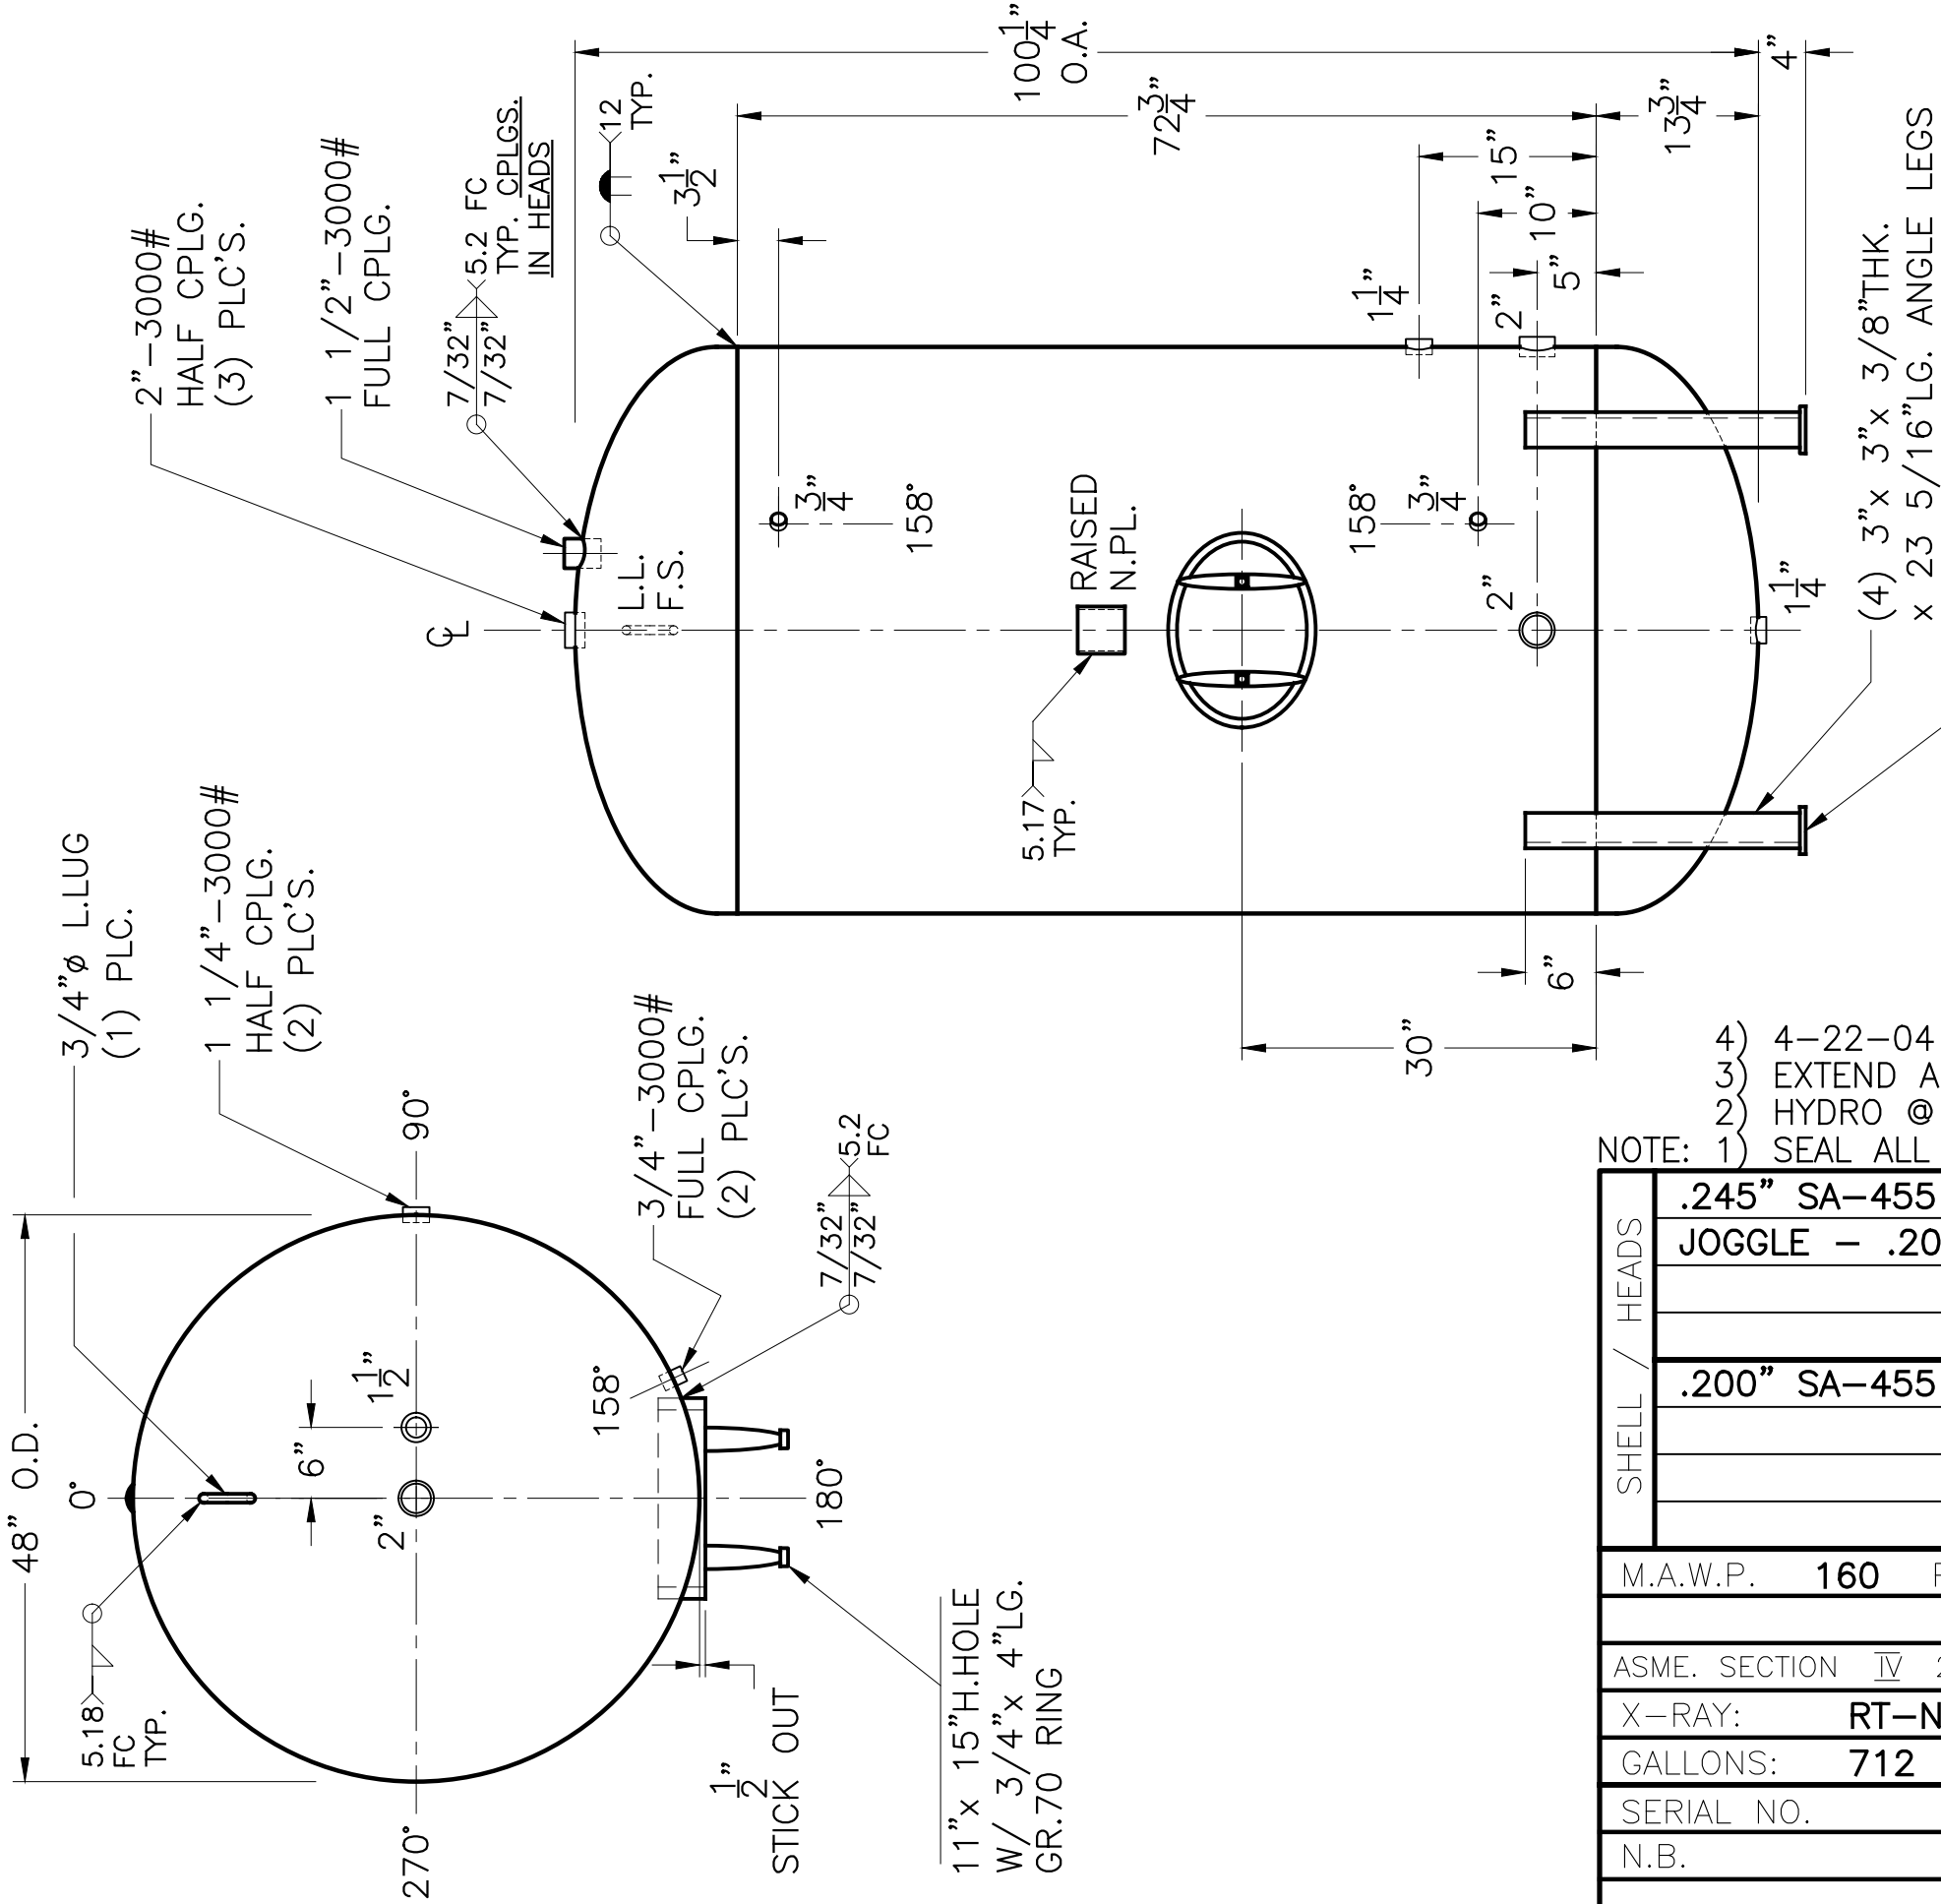

4) 4–22–04 PROOF TEST.
3) EXTEND ALL CPLGS. 5/8" INSIDE.
2) HYDRO @ 240 PSIG.
NOTE: 1) SEAL ALL OPENINGS TO KEEP CEMENT MOIST TO PREVENT CRACKING.

SHELL / HEADS	.245" SA–455 2:1 S.E.
	JOGGLE – .208 OFFSET
	.200" SA–455
M.A.W.P.	160 PSIG. @ 210 °F
ASME. SECTION	Ⅳ 2004 ADD. 2006
X–RAY:	RT–NO / H.L.W.
GALLONS:	712 WT. 1986 LBS.
SERIAL NO.	
N.B.	

CS–48–712–V REV. 1–23–07 DATE: 3–27–03

FOR: HANSON STANDARD

VERT. HOT WATER TANK.

113.0 SQ. FT. SURFACE AREA.
THIS TANK IS SHIPPED WITH ALL OPENINGS SEALED. THE CEMENT LINING MUST BE KEPT MOIST BEFORE, DURING, AND AFTER INSTALLATION TO PREVENT CRACKING OF THE CEMENT.

INSIDE: CEMENT LINED

OUTSIDE: PRIME

(680) LEG–ZONE 4–15 KM.

CAD–"B" UNDER "STD"–SERIES

BY: J.G. SCALE: 3/4" =1'

ROY E. HANSON JR. MFG.
1600 E. WASHINGTON BLVD.
LOS ANGELES, CA 90021